ALTA/ACSM LAND TITLE AND TOPOGRAPHIC SURVEY
7300 WEST PRISON RELOCATION SITE

LOCATED IN SECTION 20, TOWNSHIP 1 NORTH, RANGE 2 WEST
SALT LAKE BASE AND MERIDIAN,
SALT LAKE CITY, SALT LAKE COUNTY, UTAH

preliminary

NORTH

0 1" = 300' 1"

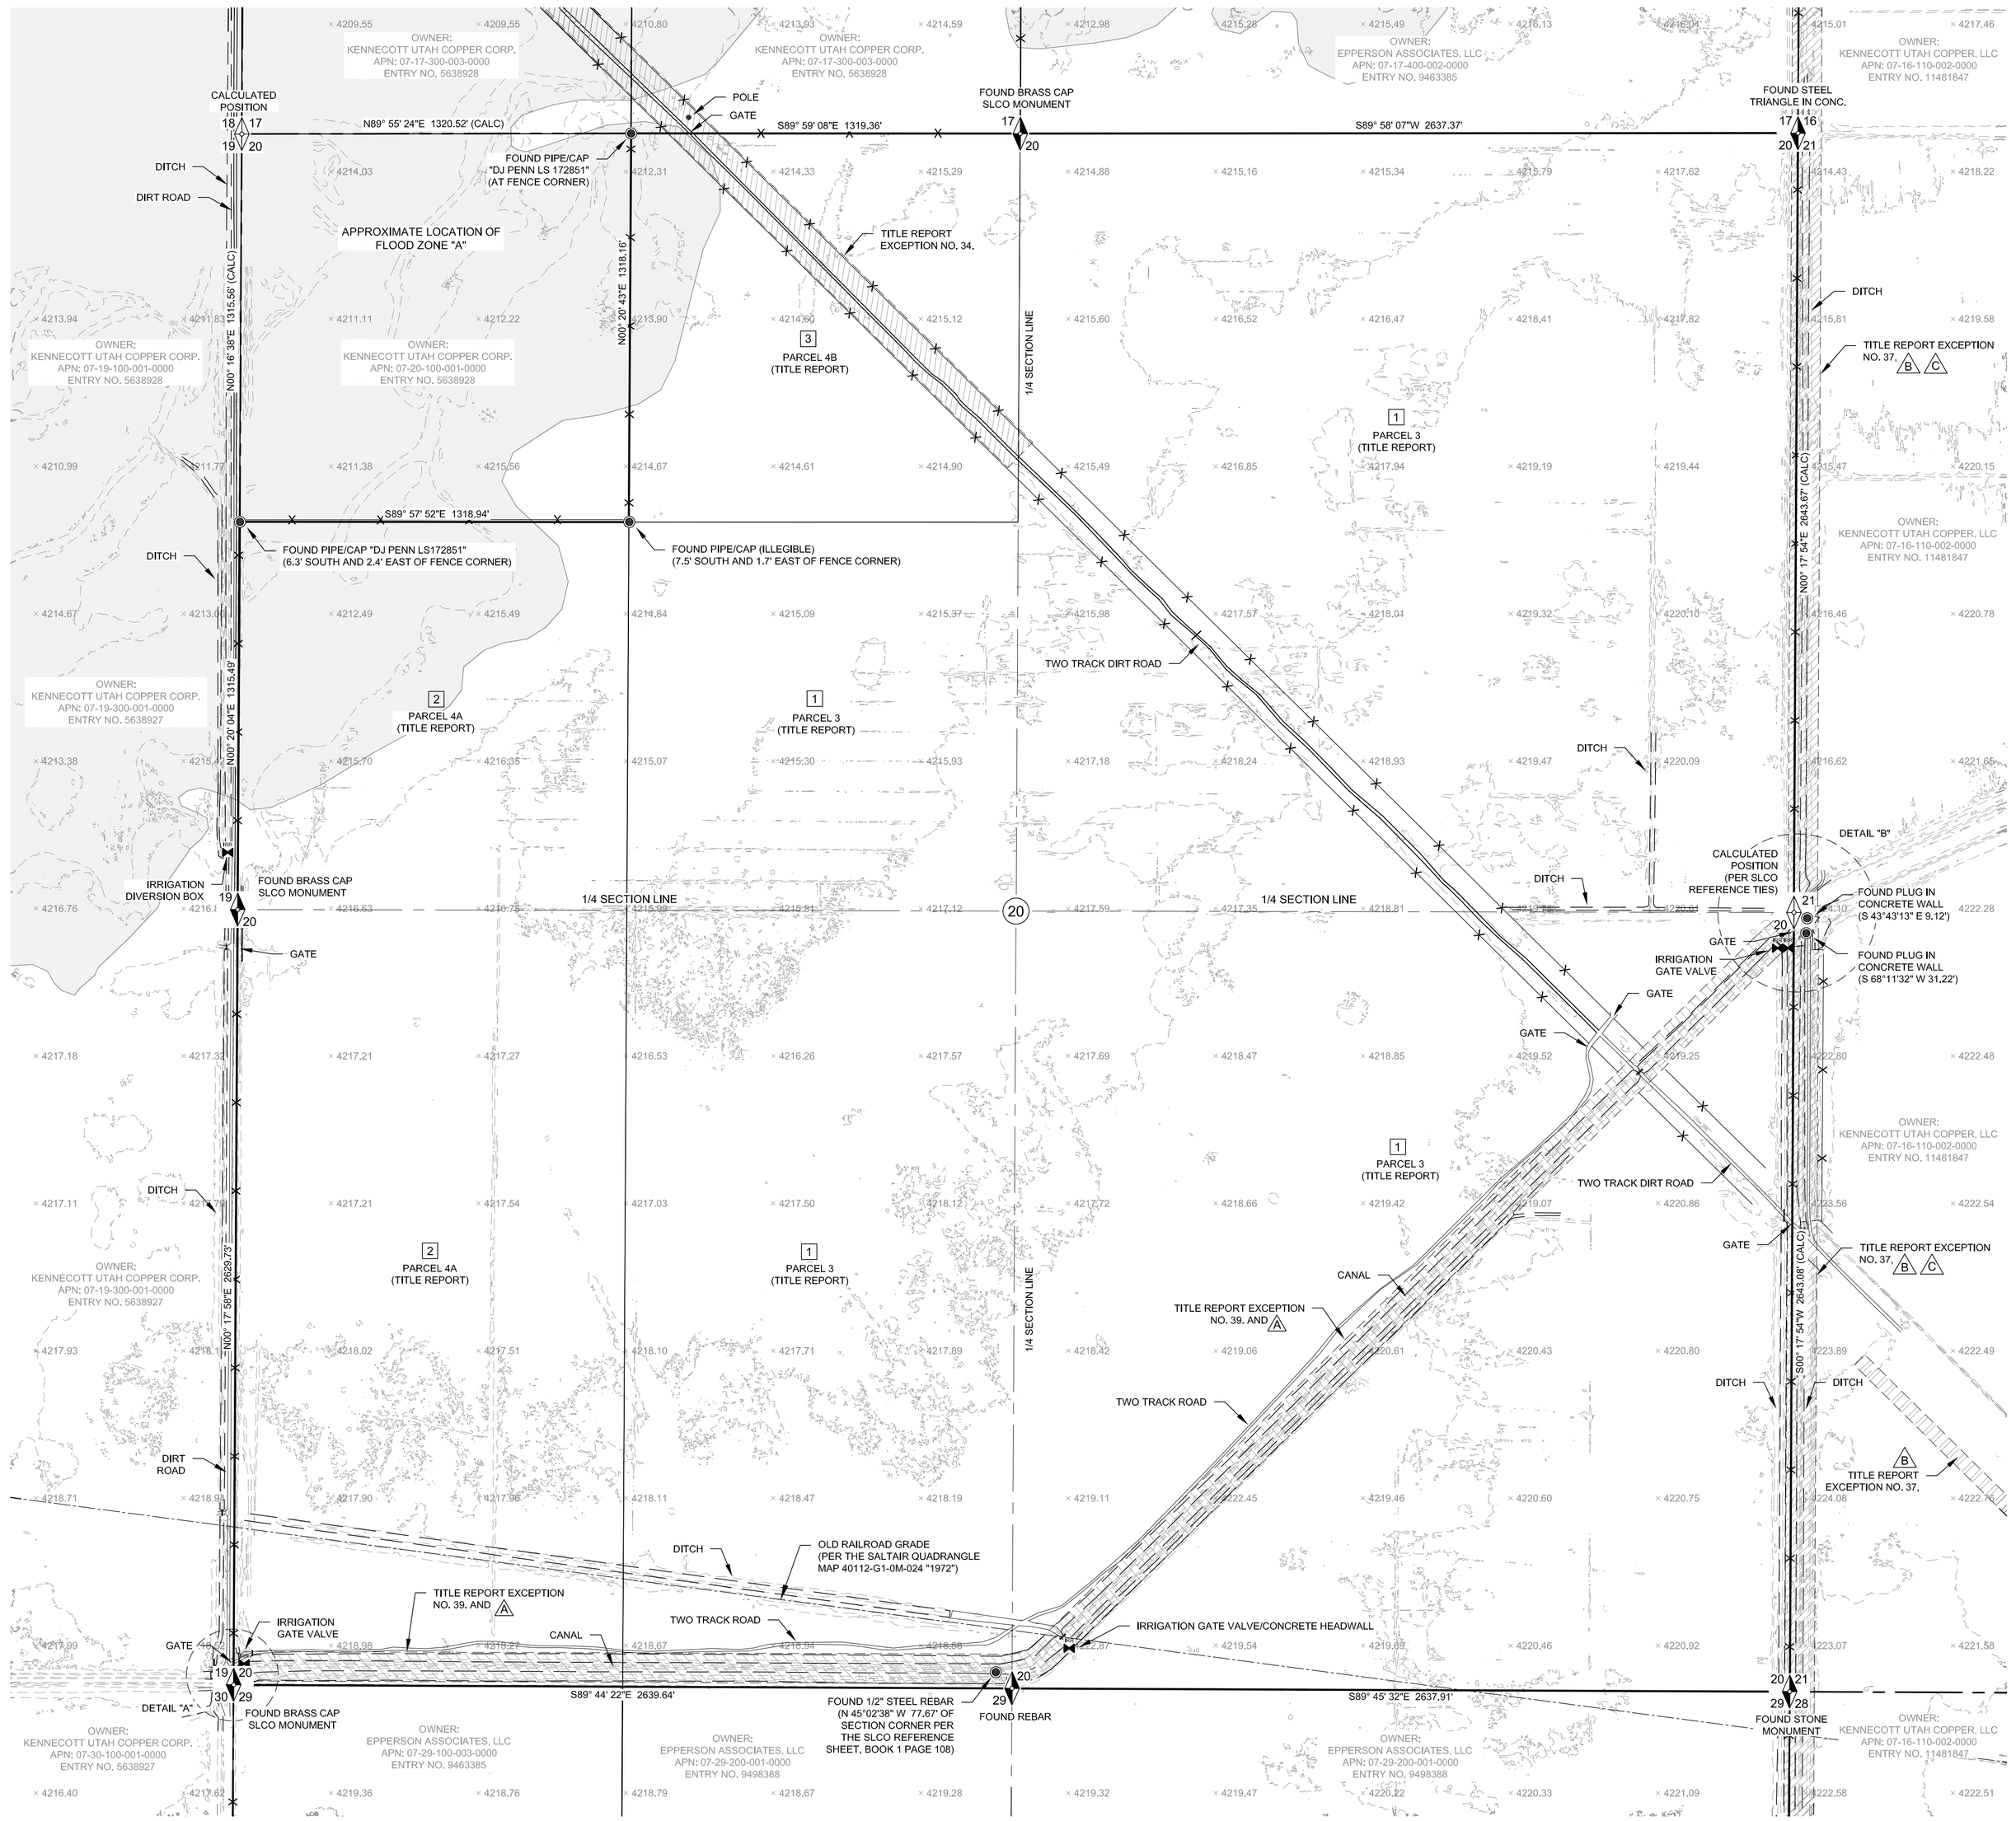

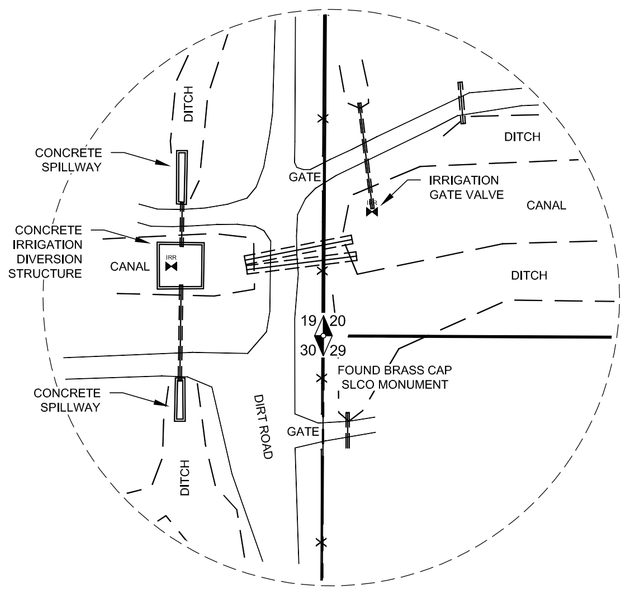

DETAIL "A"
0 1" = 50' 1"

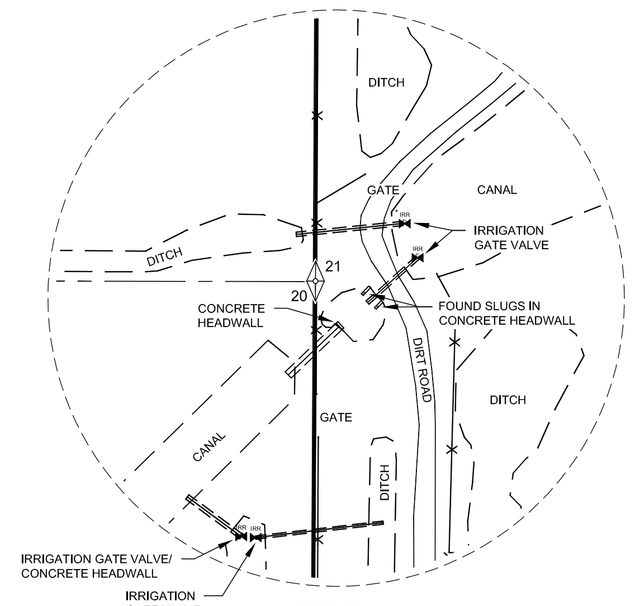

DETAIL "B"
0 1" = 50' 1"

LEGEND

- SECTION CORNER (FOUND)
- SECTION CORNER (CALCULATED)
- SECTION LINE
- 1/4 SECTION LINE
- PROPERTY LINE
- EASEMENT LINE
- CANAL/ DITCH LINE
- OLD RAILROAD GRADE
- FOUND MONUMENT
- BARBED WIRE FENCE
- MEASURED / RECORD (M) (R)
- WITNESS CORNER W.C.
- CONTOUR / SPOT ELEVATION x 4222.73
- IRRIGATION GATE VALVE IRR
- IRRIGATION / STORM PIPE SD
- FLOOD ZONE "A"

ALTA/ACSM LAND TITLE AND TOPOGRAPHIC SURVEY
7300 WEST PRISON RELOCATION SITE

LOCATED IN SECTION 20, TOWNSHIP 1 NORTH, RANGE 2 WEST
SALT LAKE BASE AND MERIDIAN,
SALT LAKE CITY, SALT LAKE COUNTY, UTAH

epic ENGINEERING
3341 South 4000 West
West Valley, Utah 84120
(801)955-5605
50 East 100 South
Heber City, Utah 84032
(435)654-6600

0 1" = 300' 1"

PROJECT #: 15MGT004.01	
DRAWN: BJ/JD	DATE: 1/18/2016
CHECKED: AP/PC	SHEET NO: 2 OF 2

I:\PROJ\MGT\OFFAMERICA\15MGT004 SURVEY & GEOTECH ENG\SURVEY EVALUATION\I-80 7200 WEST EXPANDED\DWG\SHEETS\7200 W EXPANDED ALTA.DWG